FOUNDATION LAYOUT - PLAN VIEW - SCALE 1:50

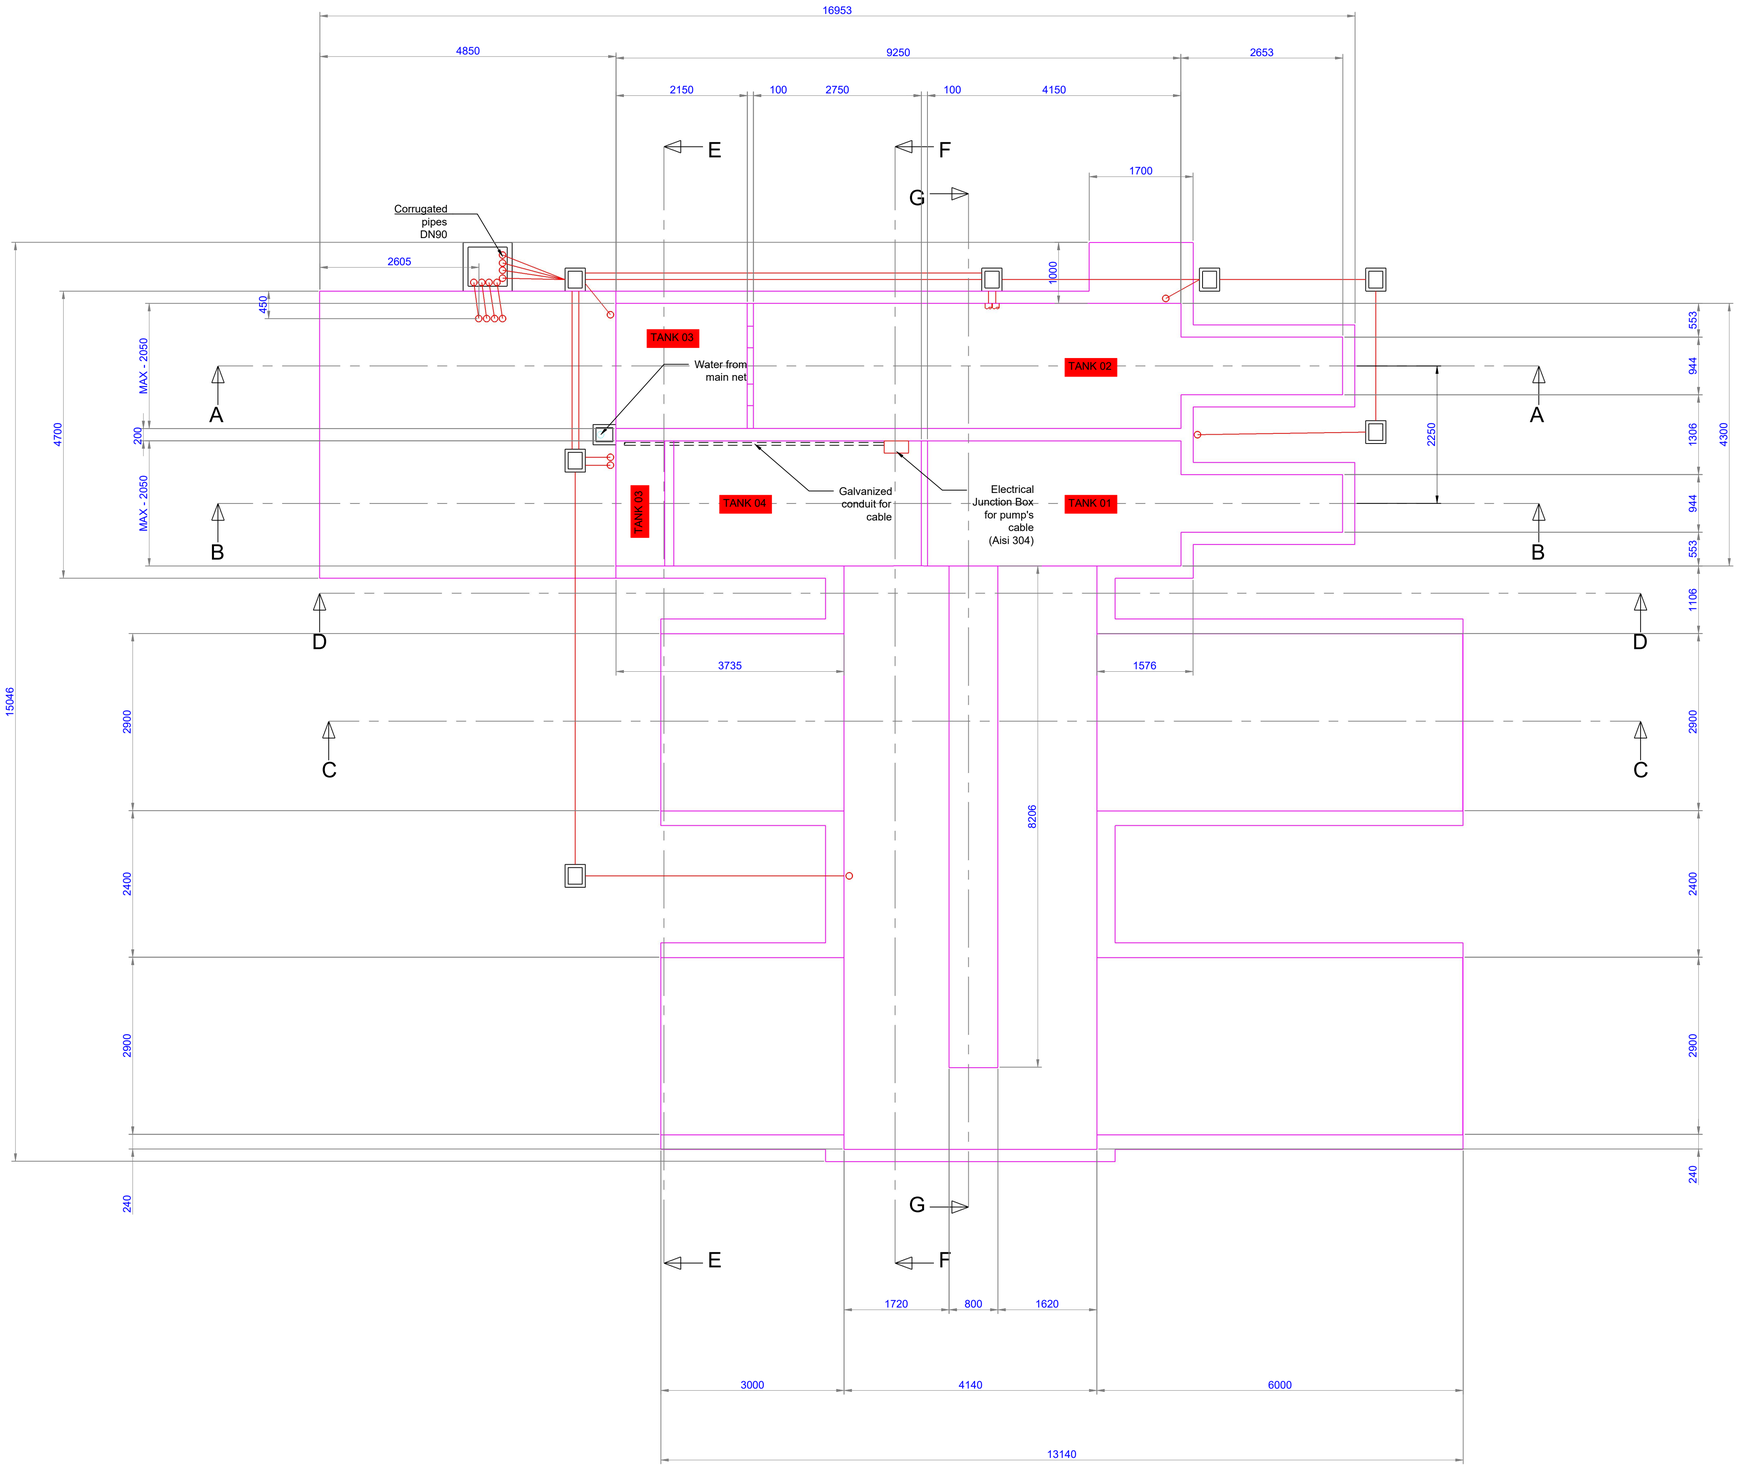

NOTE:

1. All dimensions are in mm;
2. Holes and installation of all anchor bolts (supplied by Clean Srl) will be done by Clean's technicians during installation of the system;
3. Protective kerbstones at the entrance of each washing lane (for protective purpose) shall be provided and installed. These items are not in scope of supply of work of Clean Srl. Items to be provided by others.

ANOPC — TECHNIP ENERGIES

PROJ.: ASSIUT HYDROCRACKING COMPLEX
OWNER: ASSIUT NATIONAL OIL PROCESSING COMPANY(ANOPC)

MATERIAL REQUISITION No.
079254C MR |4|1|9|0|–|0|0|3
ITEM: 55-Z-001
SR Doc. CODE: A2006
PURCHASE ORDER N.: 079254A0166

VENDOR DOCUMENT REVIEW
- ☐ 1 REVISE AND RESUBMIT
- ☐ 2 TO BE ISSUED AS FINAL PROVIDED COMMENTS ARE INCORPORATED
- ☒ 3 NO COMMENT - FINAL ISSUE
- ☐ 4 FOR INFORMATION ONLY

jfazioli - May 29, 2023

clean

Drawing n.	Date	Commitment n°
A2006-FL-PV	21/11/2022	802-22

Rev.	00	Date	21/11/2022	Mod. object	First emission
Rev.	01	Date	21/12/2022	Mod. object	Insert missing quotes
Rev.	02	Date	06/03/2023	Mod. object	Tank dimension updated
Rev.	03	Date	17/05/2023	Mod. object	Position of separation wall into tank changed (100 on the left side)
Rev.	04	Date		Mod. object	

Installation site	Assiut (EGY)	
Scale	---	
Drawn by	M.A.	Sign

Fondation Layout - Plan View

WHEEL WASHING SYSTEM

Clean S.r.l.
Via Borgo Padova, 64
35012 Camposampiero (PD) - ITALY
www.clean-impianti.it
www.lavaruote.it
www.abbattimento-polveri.it
Tel. +39.049.9300500
fax +39.049.9320042

Customer

TECHNIP ENERGIES ITALY